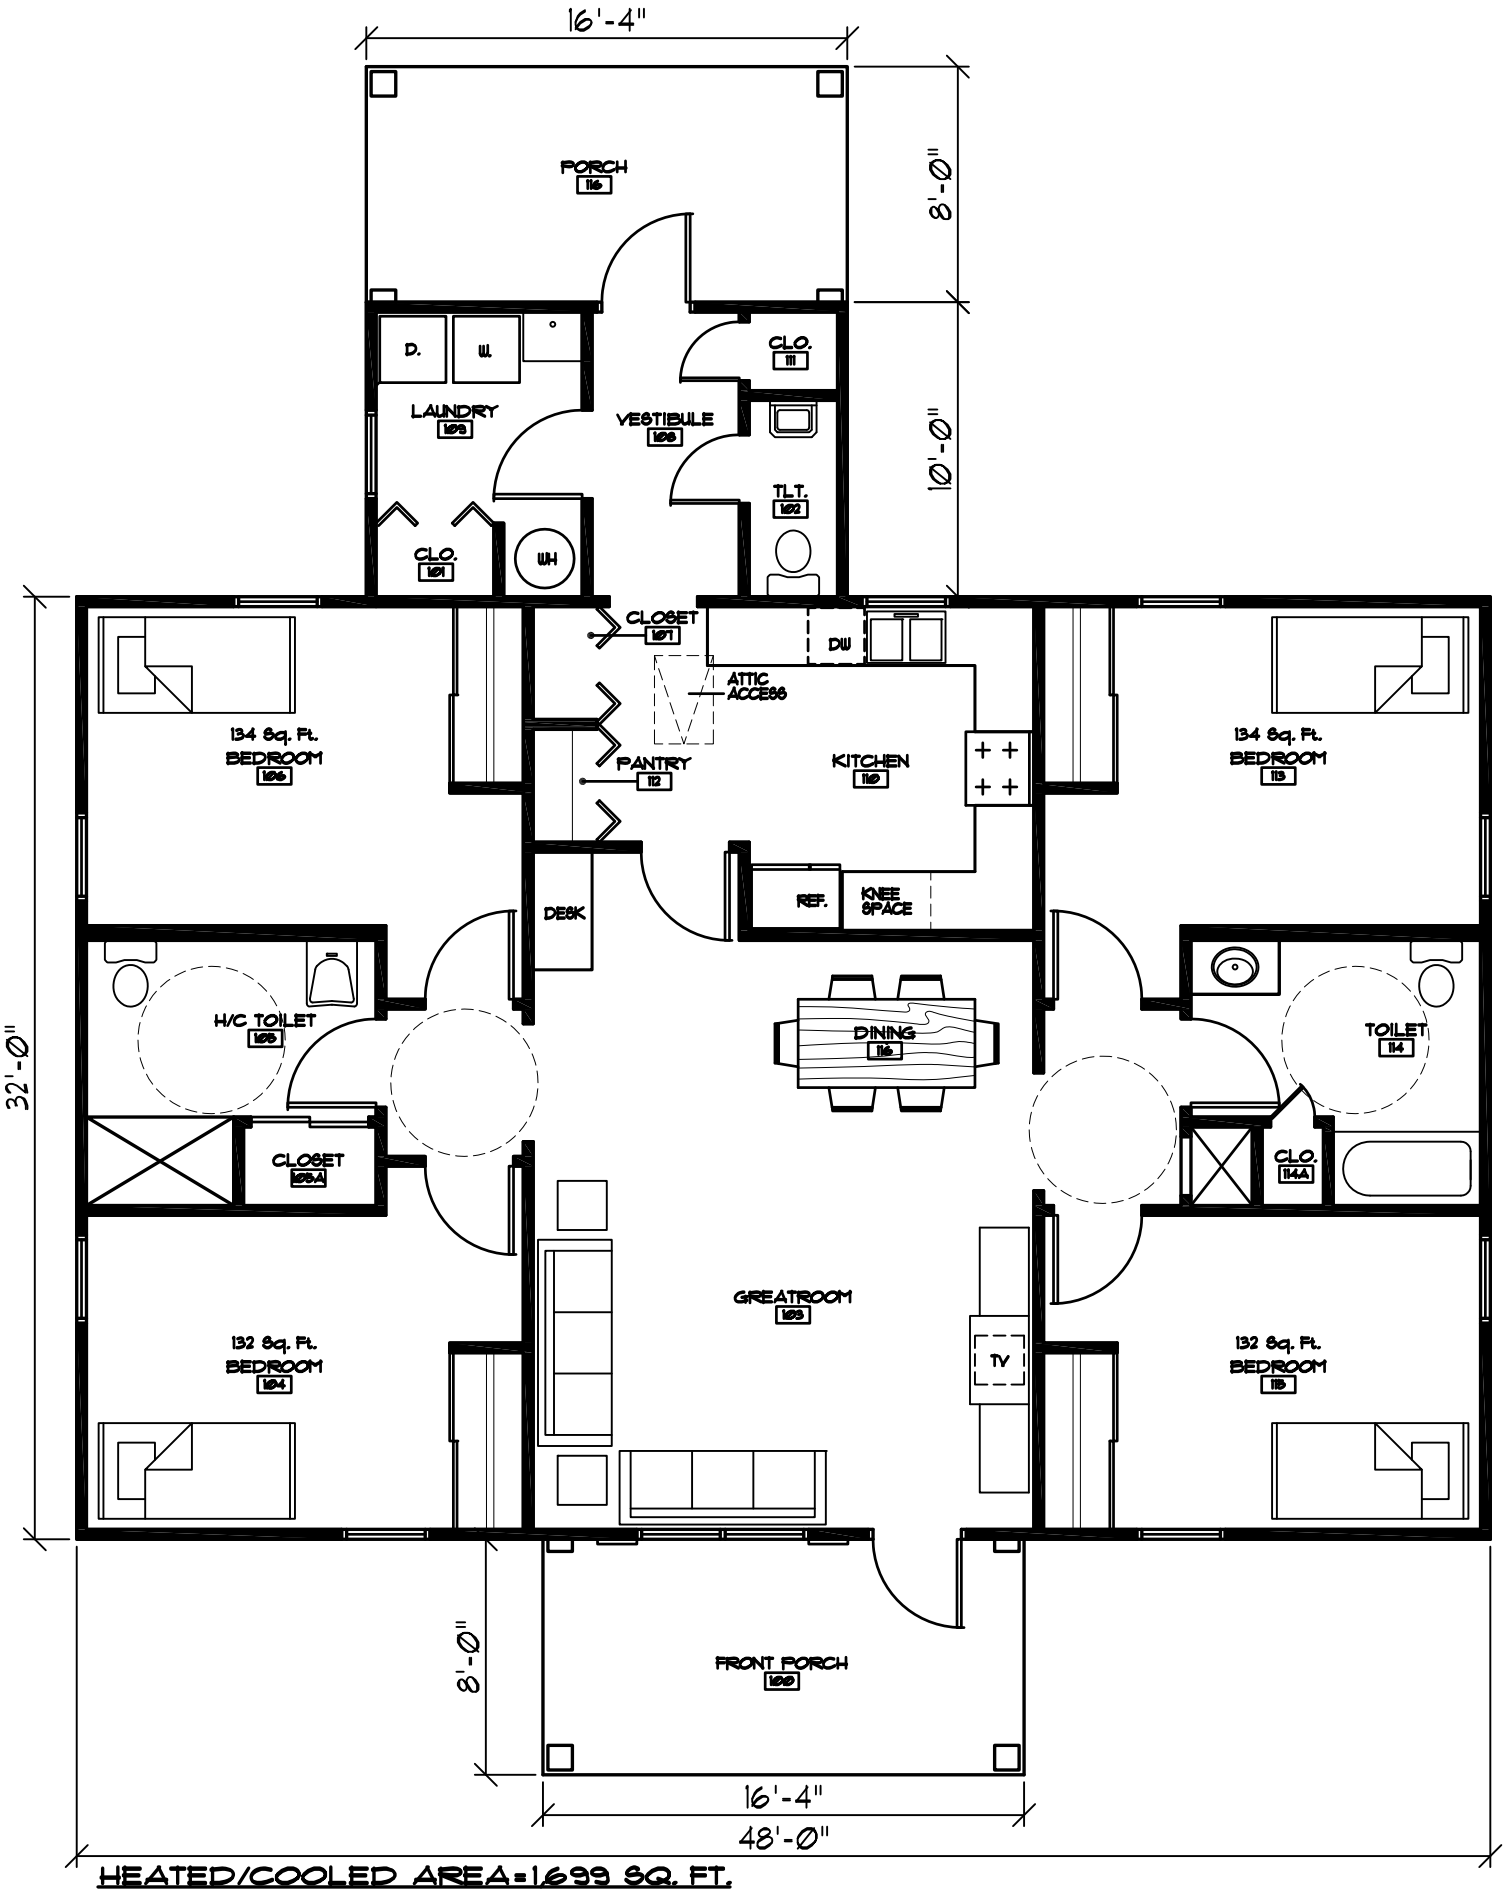

HEATED/COOLED AREA=1699 SQ. FT.

4-BED RESIDENCE-FLOOR PLAN

SCALE: N.T.S.

SCDDSN-ENGINEERING AND PLANNING 3-13-06

200-14-DD

Attachment 7 – Addendum E (Revised 12/08/14)